
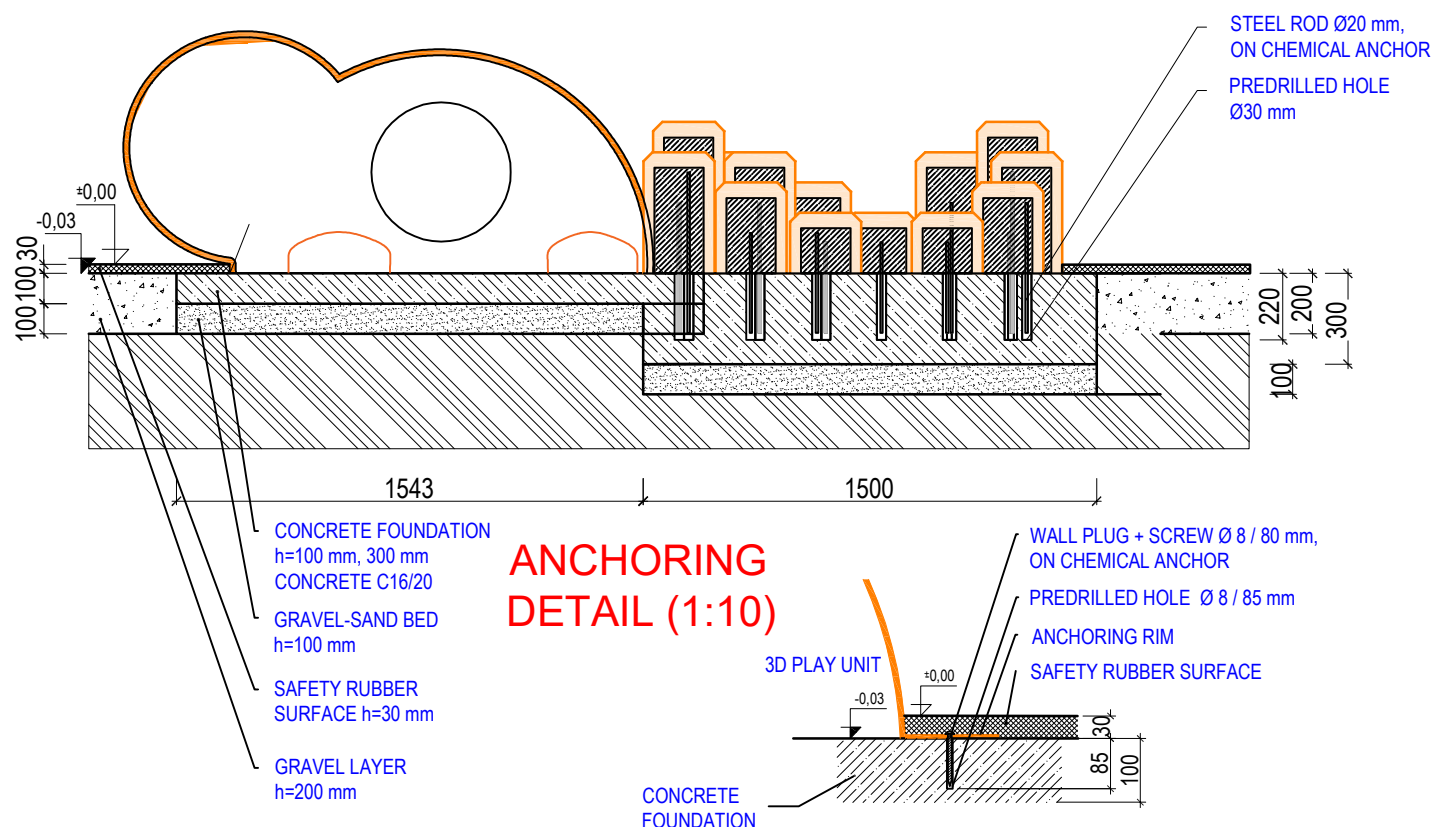


SECTION
(1:25)

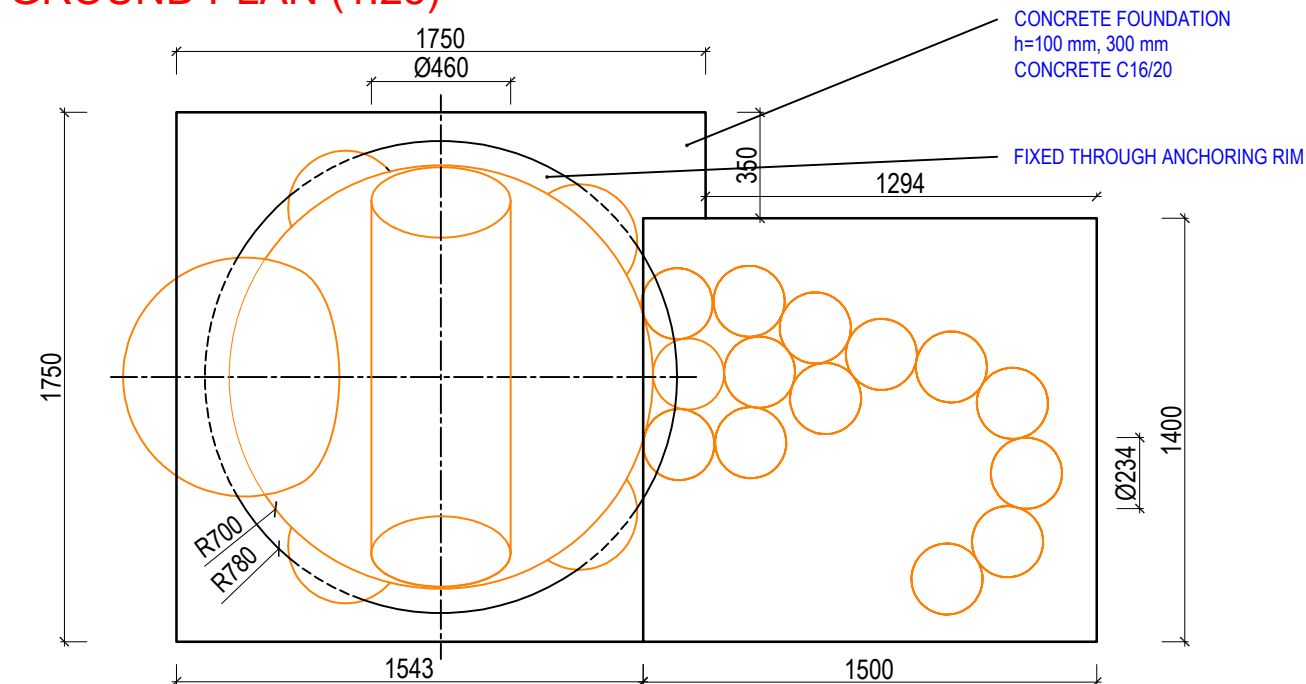

Author:		3D PROGRAM, s.r.o. Objízdná 1911 765 02 Otrokovice Tel: 602 500 045 Email: info@3dprogram.eu	
Daniel Nad'			
TECHNICAL DRAWING		Certified according to	EN71 , EN1176
		Date of issue	22.11.2025
C39, C39ts, C39tp - SALAMANDER		M 1:25, 1:10	format 1xA4
Foundation and anchoring - ground plan and section and detail		C39_EN.dwg	revision 0